OC 144

AIRPORT OBSTRUCTION CHART
HECTOR INTERNATIONAL AIRPORT, FARGO, NORTH DAKOTA

AIRPORT ELEVATION 900 FEET

AIRPORT PLAN
BLAST PAD
Road
Ditch
Fence
Windsock
VASI
Light Standard
Tree
Building
Antenna on Building
Rotating Beacon
Approach Lights
Middle Marker
Flagpole
Antenna on Control Tower
Control Tower Floor Elevation 973
Transmissometer
Rod on OL Transmissometer 913
OL Glide Slope 929
OL Light Standard 925
OL Light Standard 924
OL Fence 906
210 FT. DISPLACED THRESHOLD
399 FT. DISPLACED THRESHOLD
OL Location 905
Reflector 906
OL on Windsock 902
OL Light Standard 911
OL Light Standard 935
OL on Fence 905
Antenna on Building 910
Road (N) 911
Road (N) 909
Road (N) 908
Road (N) 910
Fence 904
Light Standard 937
Tree 917
Tree 938
Flag on OL Floodlight Pole 988
Flag on OL Floodlight Pole 993
Building 984
Antenna on OL Tank 1061
Rod on Stack 1075
OL Tank 1033
Antenna on Tank 1069
Church Spire 1071
OL Antenna on ASR 949
Tree 975
Tree 923
Tree 976
Fence 901
Fence 902
Light Standard 923
Light Standard 929
OL Hangar 952
Rod on Stack 980
Antenna and Airport Beacon on Building 987
OL Tank 1039
Rod on OL Beacon Tower 951
Anemometer
Light Standard 927
Windsock 903
Flagpole 927
Light Standard 924
OL Light Standard 925
OL Fence 906
Tree 959
Tree 960
Tree

AIRPORT OBSTRUCTION CHART
HECTOR INTERNATIONAL AIRPORT, FARGO, NORTH DAKOTA

NATIONAL OCEAN SERVICE

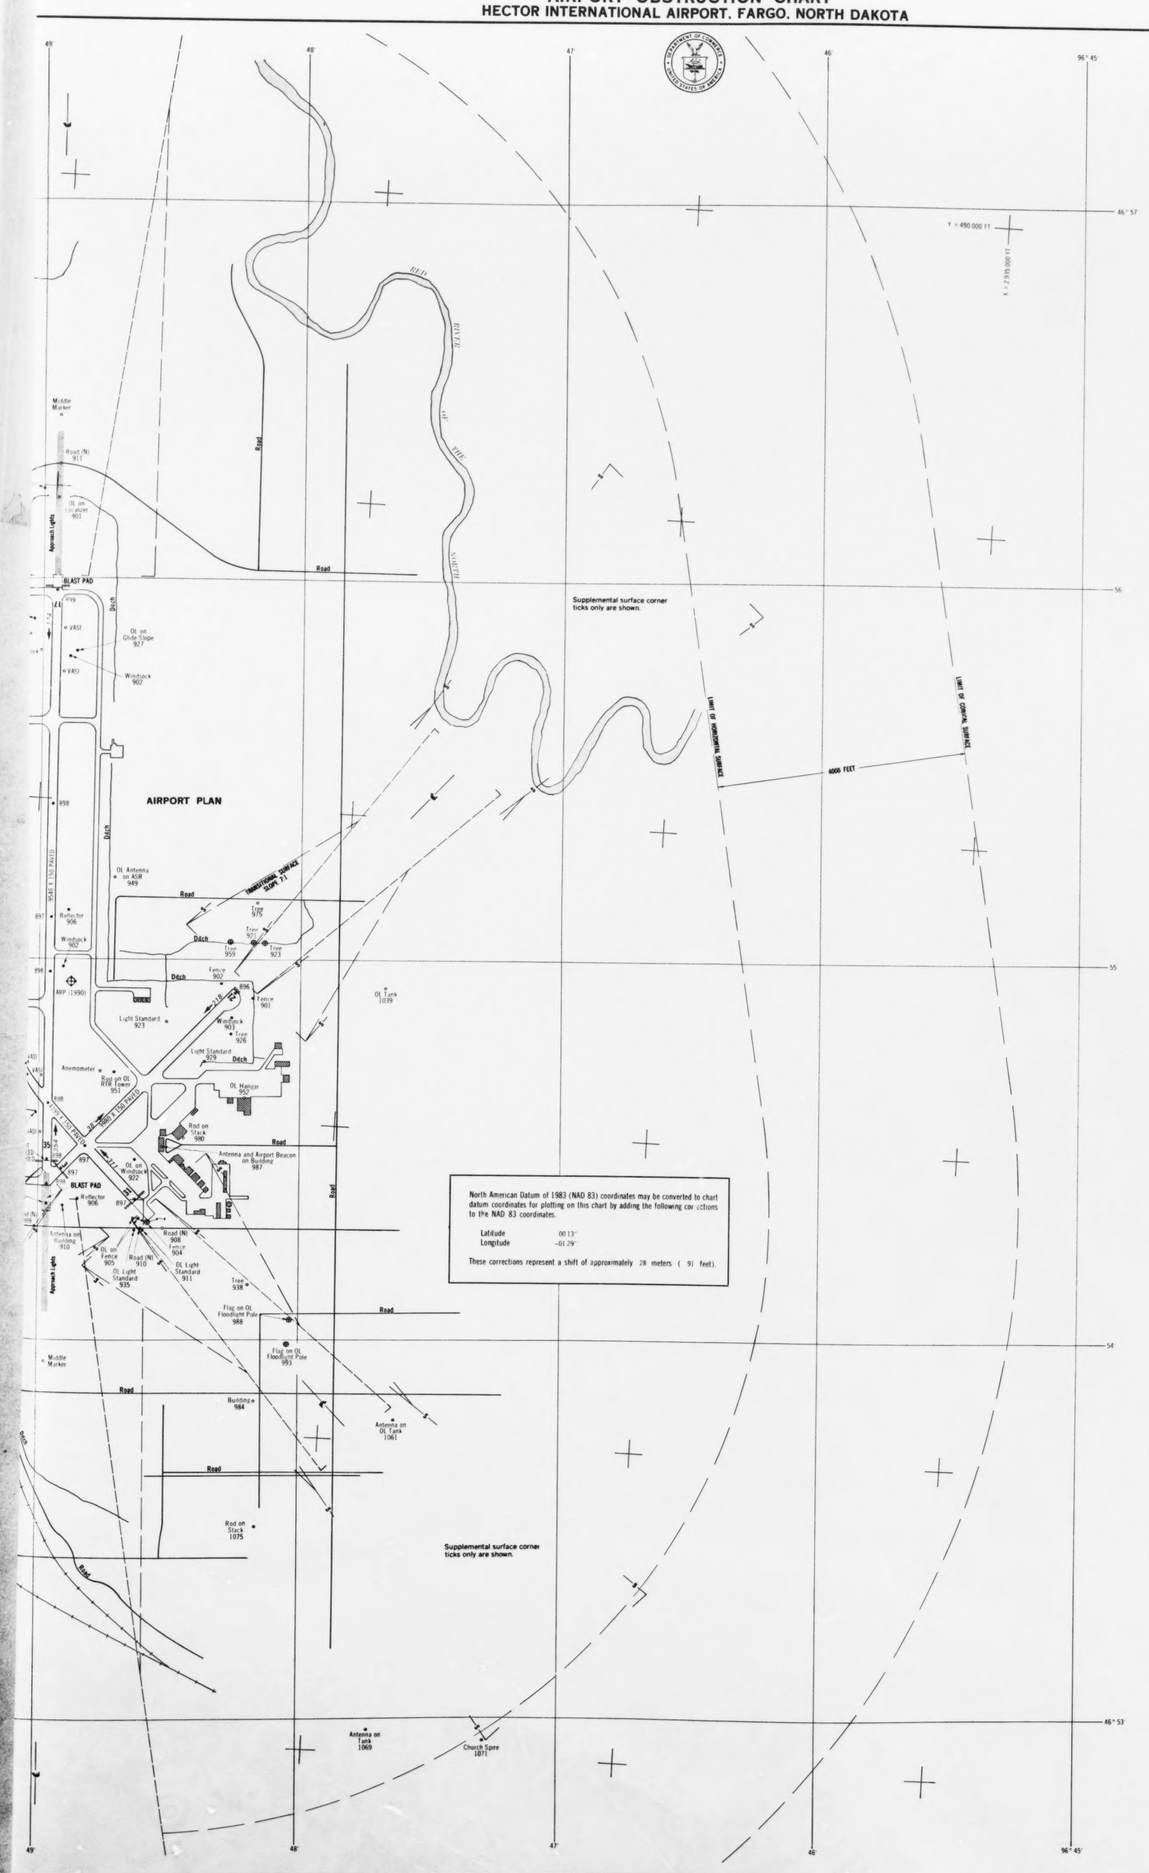

RUNWAY PLANS AND PROFILES

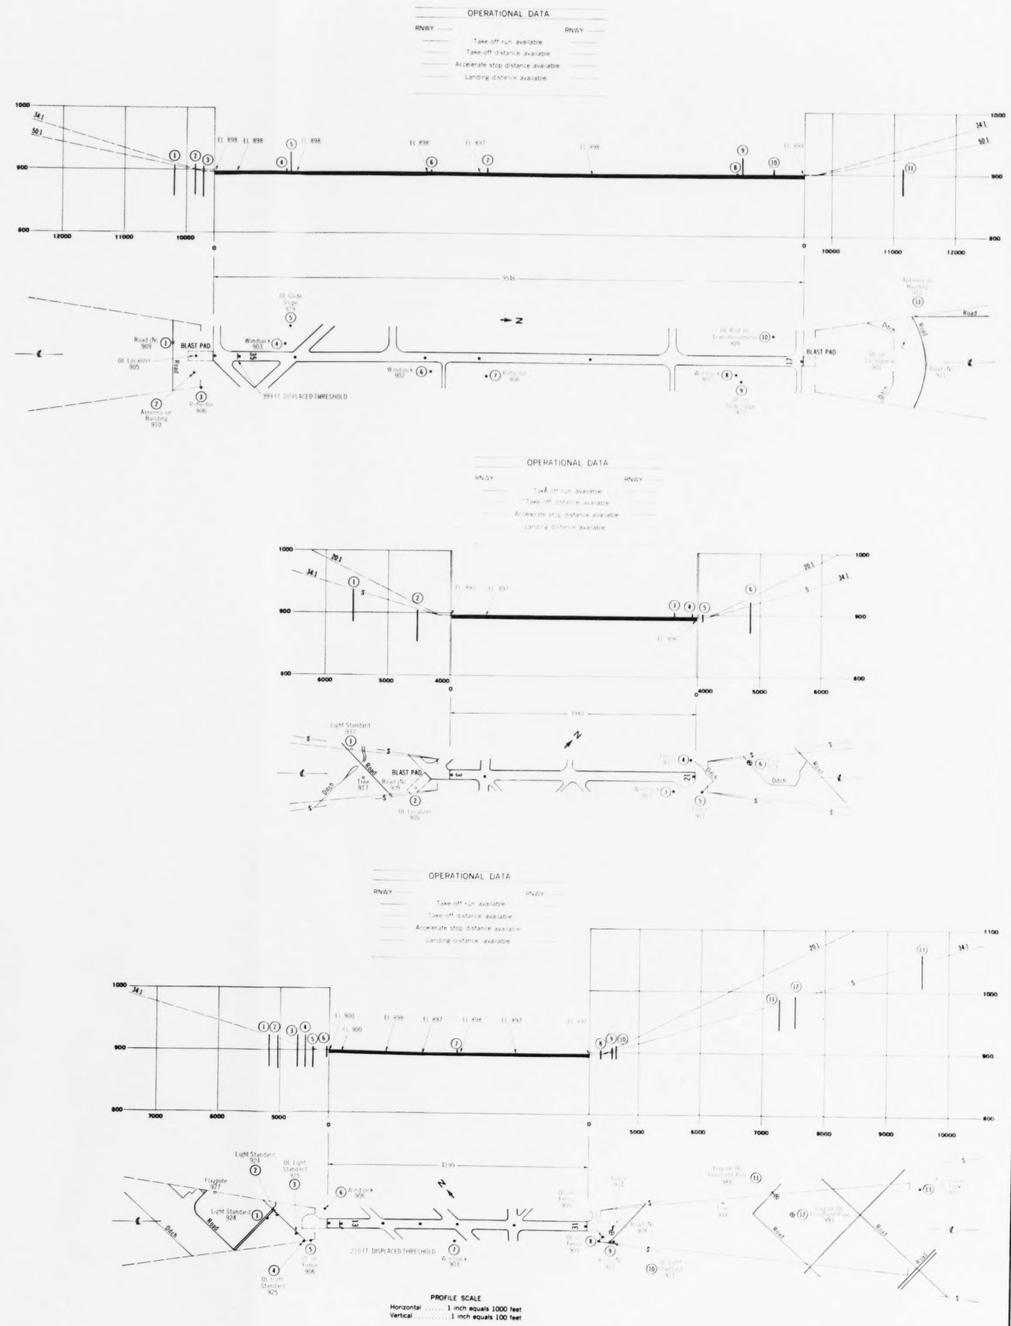
OPERATIONAL DATA
RNWY
Take-off run available
Take-off distance available
Accelerate stop distance available
Landing distance available
9164'
399 FT DISPLACED THRESHOLD
BLAST PAD
Road
Ditch
Fence
OL Glide Slope
OL Locator
Windsock
Antenna on Building
OL Light Standard
Flagpole
Light Standard
OL Antenna
OL Tank
Rod on Stack
Flag on OL Floodlight Pole
Building
Tree
Reflector
OL on Fence
OL Light Standard
Road (N)
Approach Lights
Middle Marker
Church Spire
Light Standard
5195'
7197'
